



AMENDMENTS						
P2	09.10.2017	PRELIMINARY ISSUE			B.K.	T.J.
P1	01.08.2017	PRELIMINARY ISSUE			J.B.G.	T.J.
ISSUE	DATE	DESCRIPTION			BY	CHK
						APP

GENERAL NOTES

DESIGNED J. BARCELO	DESIGN CHECK T. JUDD
DRAWN J. BARCELO	DRAFTING CHECK
APPROVED BY	DATE APPROVED FOR INITIAL ISSUE
SCALE A1 	CAD FILE NO. w121944-SK01_SK06-P2.dwg




CLIENT TOWN OF COTTESLOE

GRANT STREET PROTECTED BIKE LANE
CIVIL WORKS - CONCEPT DESIGN
GRANT STREET, COTTESLOE
CONCEPT PLAN - OPTION 1
SHEET 5 OF 6

MAP REF.	DRAWING NO.	SHEET	ISSUE
338/A1	W121944-SK05	6 OF 14	P2

T:\W12100-12199\W121944 GRANT STREET PROTECTED BIKE LANE\CAD\W121944-SK01_SK06-P2.DWG PLOTTED BY BEN KORASANI ON 09/10/2017 AT 15:51


T:\W1200-12199\W12194-4 GRANT STREET PROTECTED BIKE LANE\CAD\W12194-4-SK00-P2.DWG PLOTTED BY BEN KORASANI ON 09/10/2017 AT 15:51

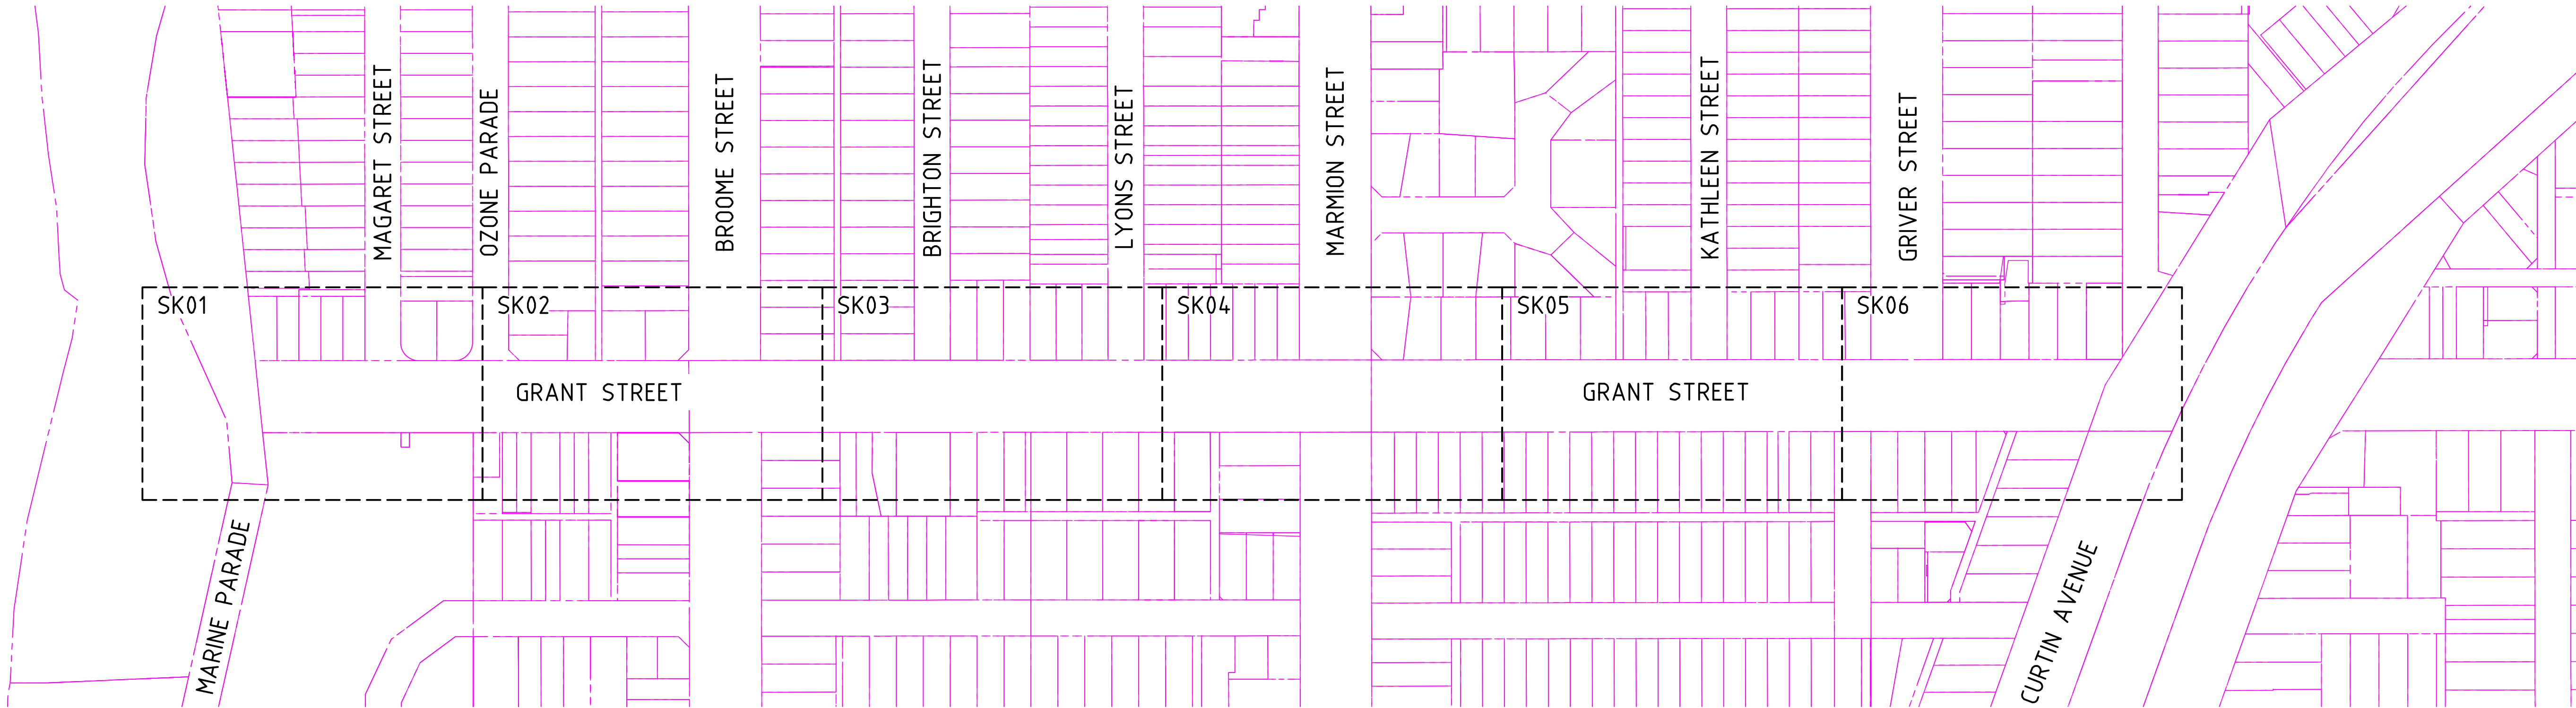

AMENDMENTS						
ISSUE	DATE	DESCRIPTION	BY	CHK.	APP.	
P2	09.10.2017	PRELIMINARY ISSUE	B.K.	T.J.	T.J.	
P1	01.08.2017	PRELIMINARY ISSUE	J.B.G	T.J.	T.J.	

GENERAL NOTES	

DESIGNED J. BARCELO	DESIGN CHECK T. JUDD
DRAWN J. BARCELO	DRAFTING CHECK
APPROVED BY	DATE APPROVED FOR INITIAL ISSUE
SCALE 0 20 40 80 1:2000 A1	CAD FILE NO. W121944-SK00-P2.dwg

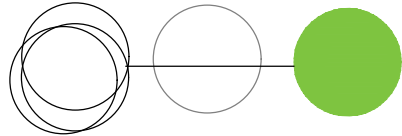

GTAconsultants
www.gta.com.au


Melbourne 03 9851 9600
Sydney 02 8448 1800
Brisbane 07 3113 5000
Canberra 02 6243 9400
Adelaide 08 8334 3400
Gold Coast 07 5510 4814
Townsville 07 4722 2765
Perth 08 6169 1000

CLIENT TOWN OF COTTESLOE			
GRANT STREET PROTECTED BIKE LANE CIVIL WORKS - CONCEPT DESIGN GRANT STREET, COTTESLOE OVERALL PLAN			
MAP REF. 338/A1	DRAWING NO. W121944-SK00	SHEET 1 OF 14	ISSUE P2

WARNING
BEWARE OF UNDERGROUND SERVICES
THE LOCATIONS OF UNDERGROUND SERVICES ARE
APPROXIMATE ONLY AND THEIR EXACT POSITION
SHOULD BE PROVEN ON SITE. NO GUARANTEE IS
GIVEN THAT ALL EXISTING SERVICES ARE SHOWN

CONCEPT PLAN
FOR DISCUSSION PURPOSES ONLY
This draft plan has been prepared to show
a concept for discussion purposes only and
has no formal or official status.

T:\W12010-12099\W121944 GRANT STREET PROTECTED BIKE LANE\CAD\W121944-SK01_SK06-P2.DWG PLOTTED BY BEN KOBASCANI ON 09/10/2017 AT 15:51

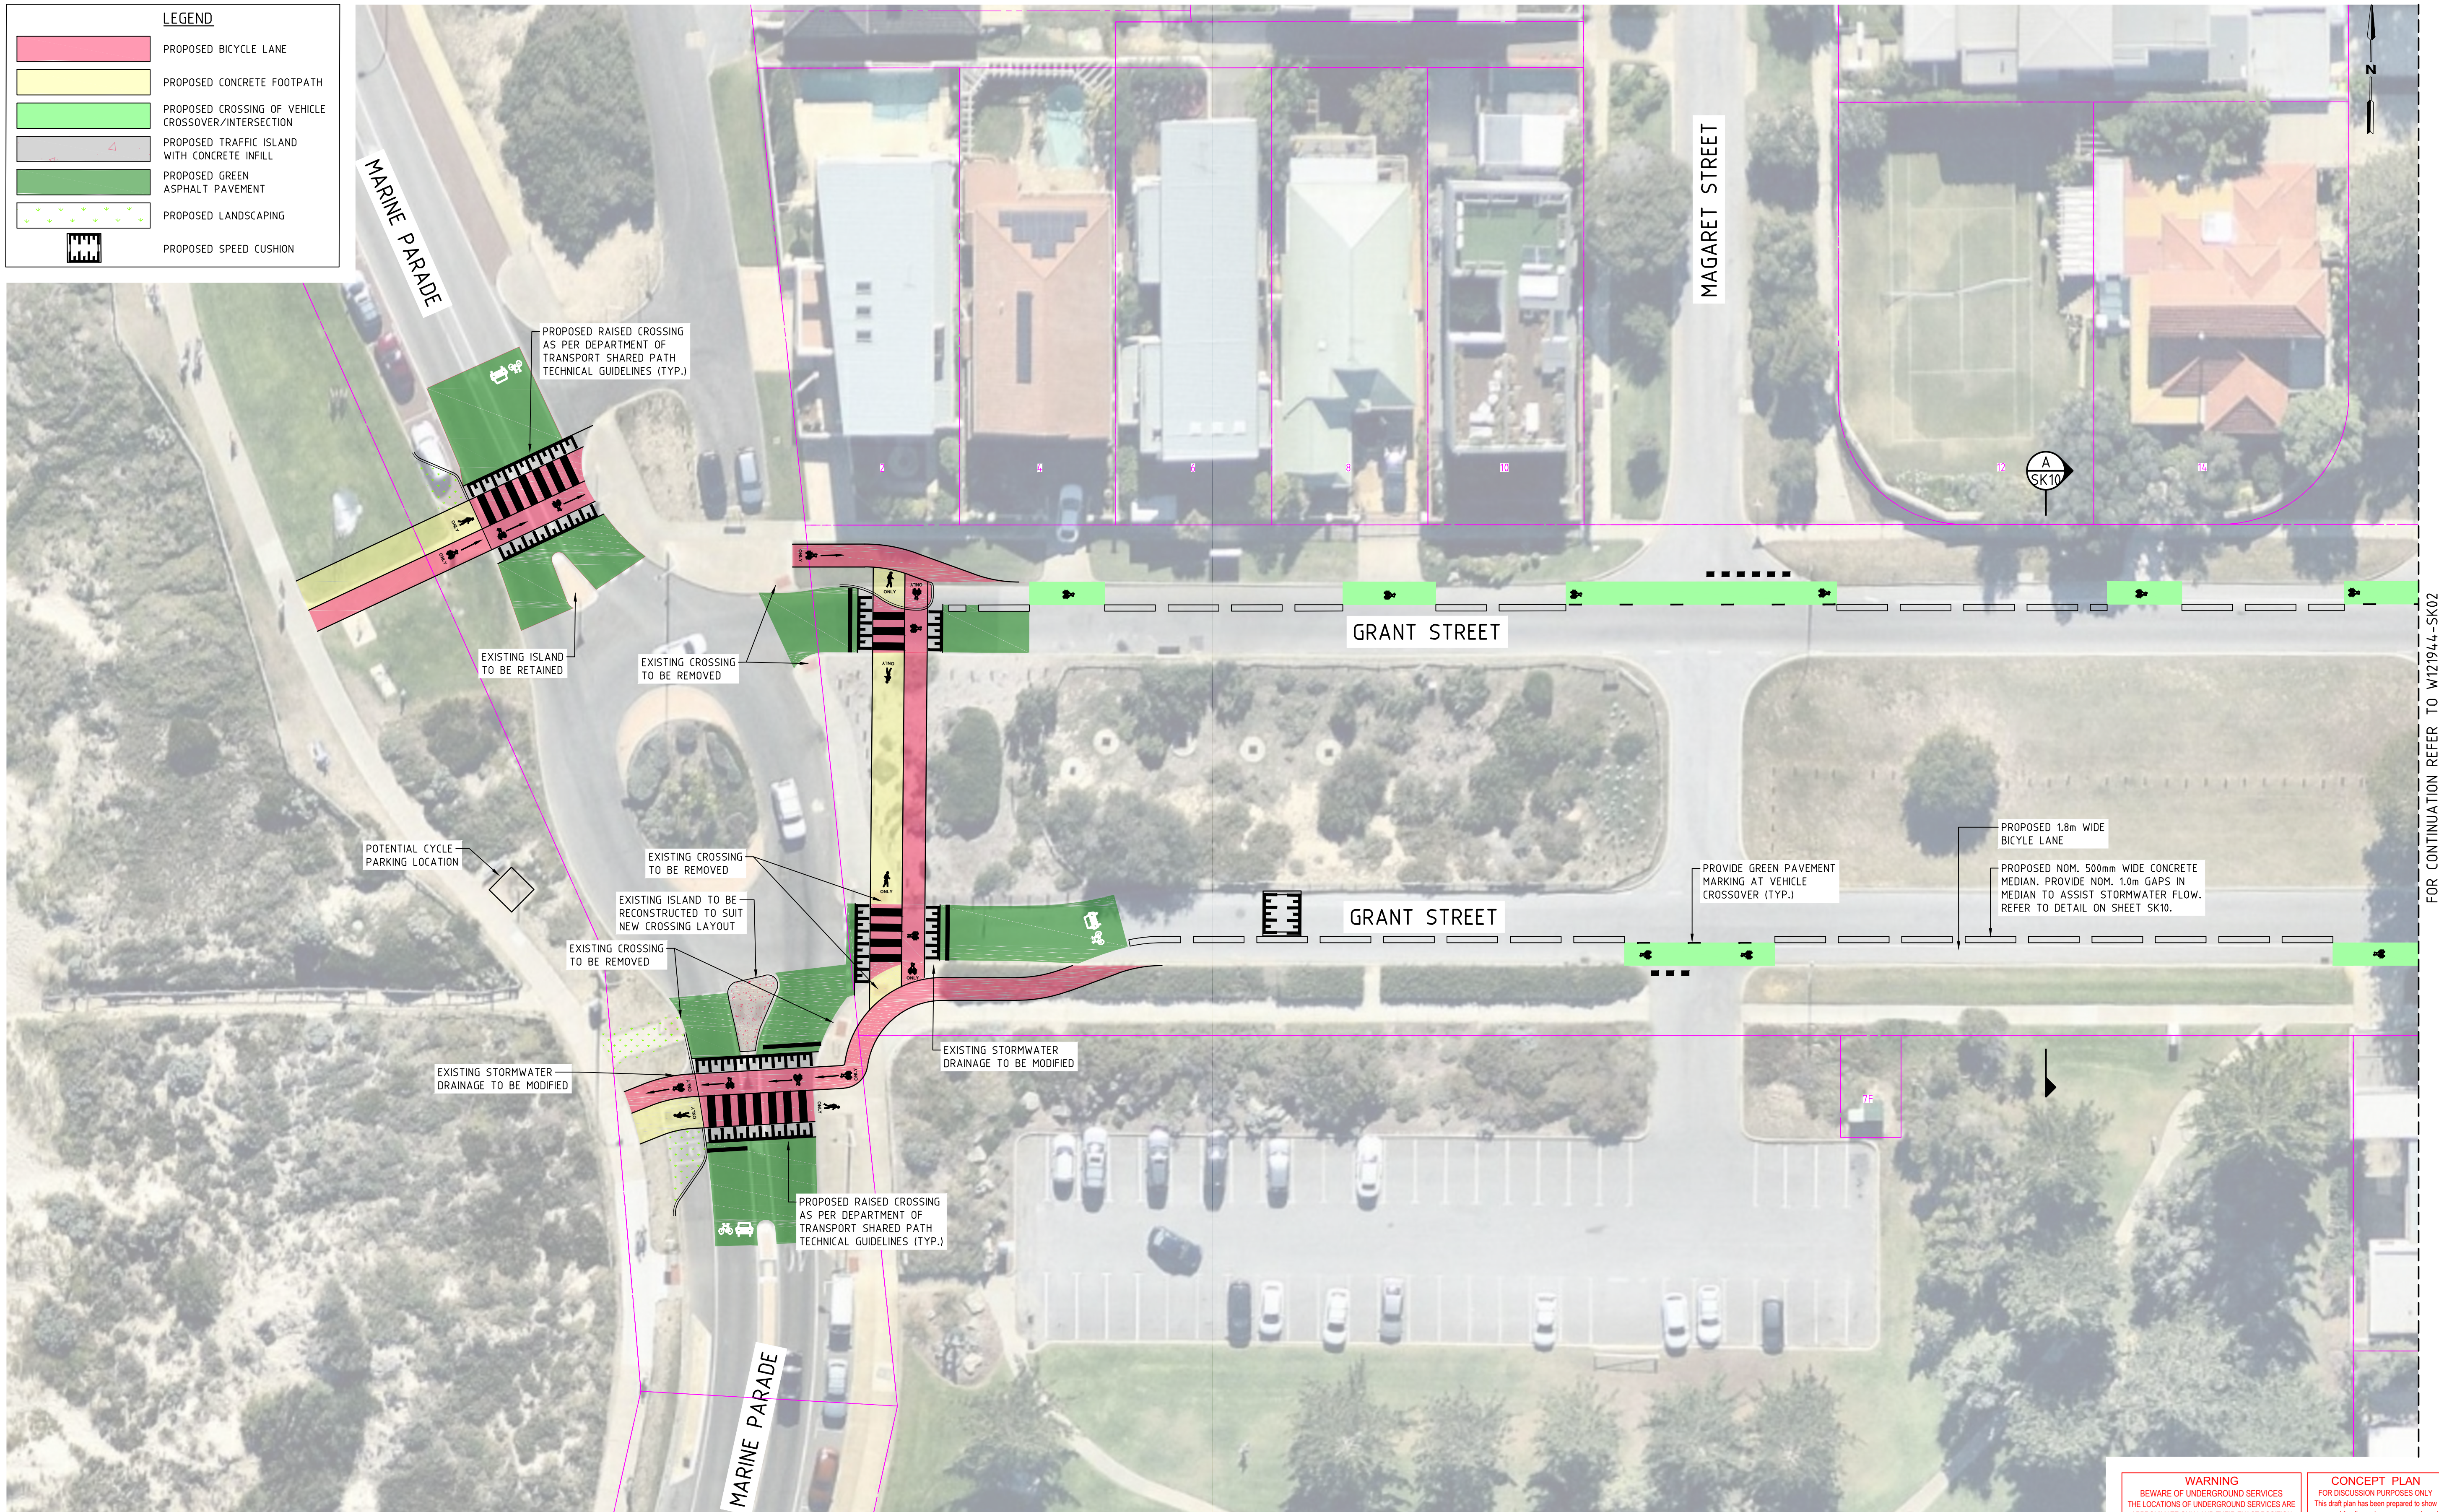

FOR CONTINUATION REFER TO W121944-SK02


WARNING
BEWARE OF UNDERGROUND SERVICES
THE LOCATIONS OF UNDERGROUND SERVICES ARE
APPROXIMATE ONLY AND THEIR EXACT POSITION
SHOULD BE PROVEN ON SITE. NO GUARANTEE IS
GIVEN THAT ALL EXISTING SERVICES ARE SHOWN

CONCEPT PLAN
FOR DISCUSSION PURPOSES ONLY
This draft plan has been prepared to show
a concept for discussion purposes only and
has no formal or official status.

AMENDMENTS						
P2	09.10.2017	PRELIMINARY ISSUE		B.K.	T.J.	T.J.
P1	01.08.2017	PRELIMINARY ISSUE		J.B.G	T.J.	T.J.
ISSUE	DATE	DESCRIPTION		BY	CHK.	APP.


GENERAL NOTES

DESIGNED J. BARCELO	DESIGN CHECK T. JUDD
DRAWN J. BARCELO	DRAFTING CHECK
APPROVED BY	DATE APPROVED FOR INITIAL ISSUE
SCALE A1 0 2.5 5 10 1250	CAD FILE NO. W121944-SK01_SK06-P2.dwg

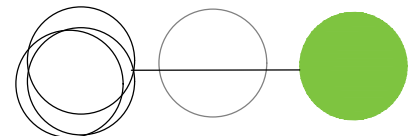
GTA consultants
www.gta.com.au


Melbourne	03 9851 9600
Sydney	02 8448 1800
Brisbane	07 3113 5000
Canberra	02 6243 9400
Adelaide	08 8334 3400
Gold Coast	07 5510 4814
Townsville	07 4722 2765
Perth	08 6169 1000

CLIENT TOWN OF COTTESLOE			
GRANT STREET PROTECTED BIKE LANE CIVIL WORKS - CONCEPT DESIGN GRANT STREET, COTTESLOE CONCEPT PLAN - OPTION 1 SHEET 1 OF 6			
MAP REF. 338/A1	DRAWING NO. W121944-SK01	SHEET 2 OF 14	ISSUE P2

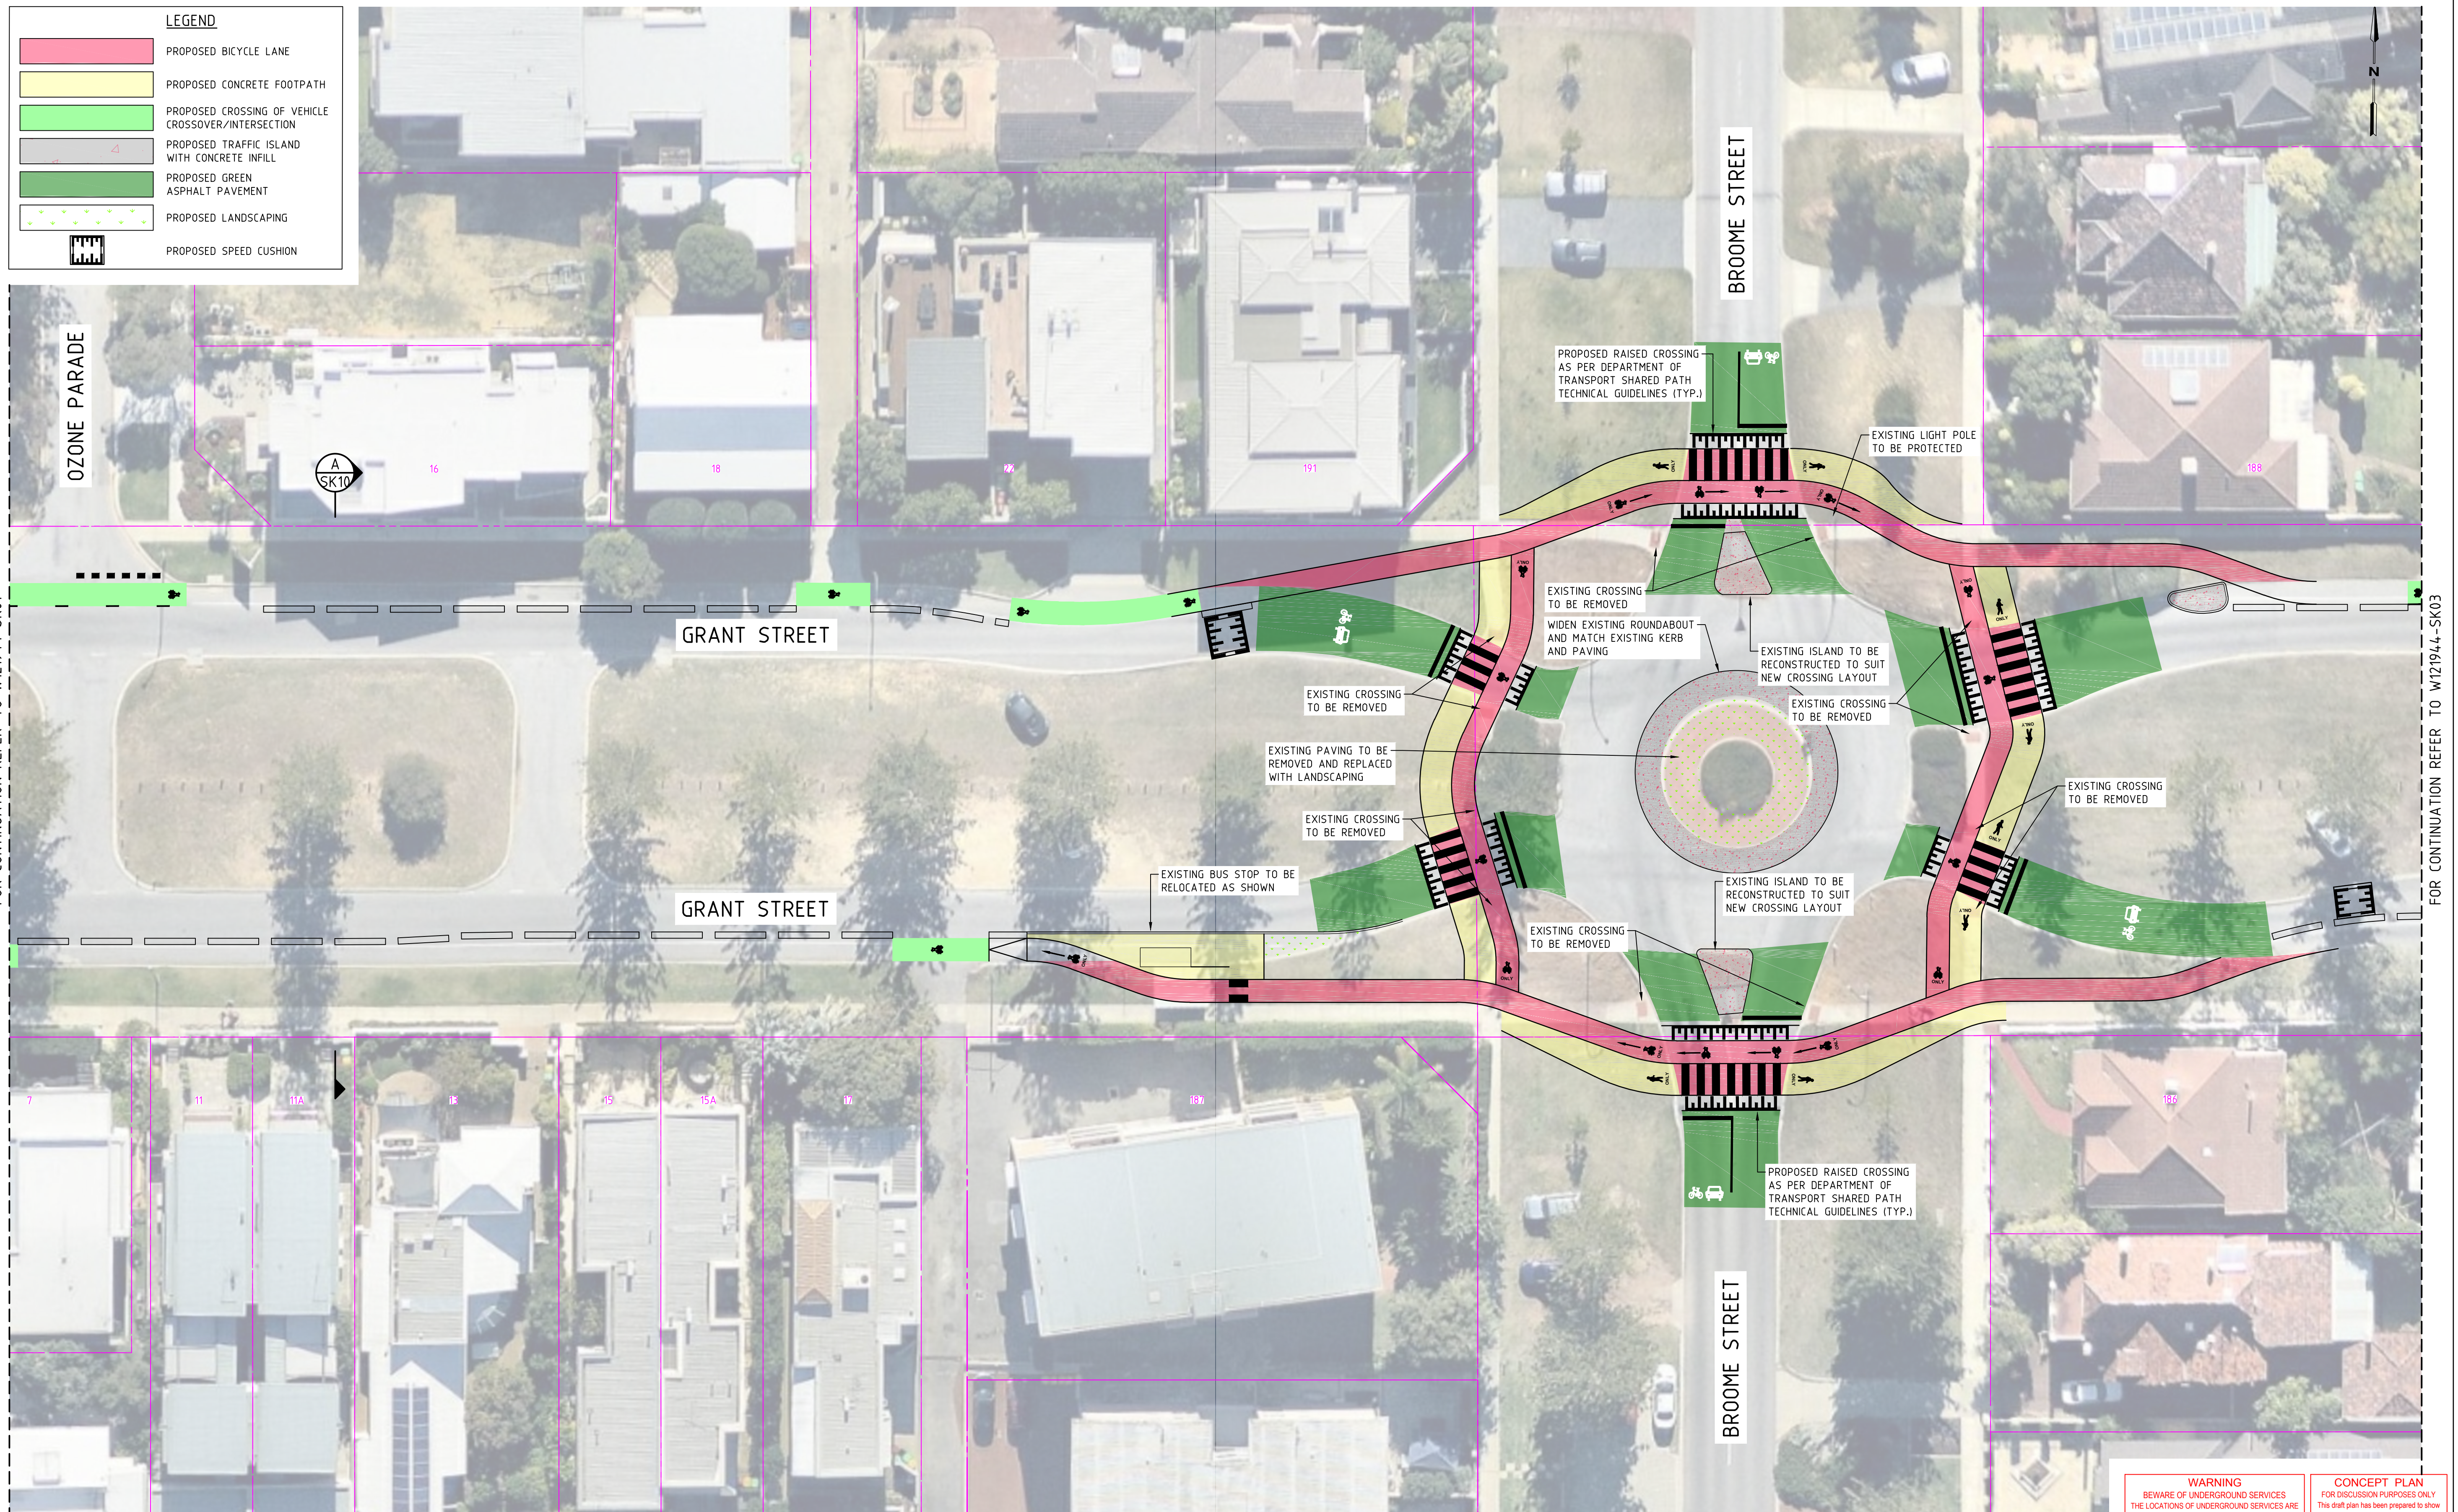

AMENDMENTS						
P2	09.10.2017	PRELIMINARY ISSUE		B.K.	T.J.	T.J.
P1	01.08.2017	PRELIMINARY ISSUE		J.B.G	T.J.	T.J.
ISSUE	DATE	DESCRIPTION		BY	CHK.	APP.

GENERAL NOTES

 DESIGNED J. BARCELO	DESIGN CHECK T. JUDD
DRAWN J. BARCELO	DRAFTING CHECK
APPROVED BY	DATE APPROVED FOR INITIAL ISSUE
SCALE 0 2.5 5 10 A1  1:250	CAD FILE NO. W121944-SK01_SK06-P2.dwg



CLIENT TOWN OF COTTESLOE

GRANT STREET PROTECTED BIKE LANE
CIVIL WORKS - CONCEPT DESIGN
GRANT STREET, COTTESLOE
CONCEPT PLAN - OPTION 1
SHEET 2 OF 6

MAP REF.	DRAWING NO.	SHEET	ISSUE
338/A1	W121944-SK02	3 OF 14	P2

T:\W12100-12199\W121944 GRANT STREET PROTECTED BIKE LANE\CAD\W121944-SK01_SK06-P2.DWG PLOTTED BY BEN KORASANI ON 09/10/2017 AT 15:51


T:\W1200-12199\W12194-4 GRANT STREET PROTECTED BIKE LANE\CAD\W12194-4-SK01-SK06-P2.DWG PLOTTED BY BEN KOBASANI ON 09/10/2017 AT 15:51



AMENDMENTS						
ISSUE	DATE	DESCRIPTION	BY	CHK.	APP.	
P2	09.10.2017	PRELIMINARY ISSUE	B.K.	T.J.	T.J.	
P1	01.08.2017	PRELIMINARY ISSUE	J.B.G	T.J.	T.J.	

GENERAL NOTES						

DESIGNED J. BARCELO	DESIGN CHECK T. JUDD
DRAWN J. BARCELO	DRAFTING CHECK
APPROVED BY	DATE APPROVED FOR INITIAL ISSUE
SCALE A1 0 2.5 5 10 1250	CAD FILE NO. W12194-4-SK01_SK06-P2.dwg

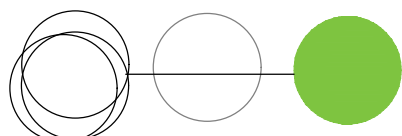

GTAconsultants
www.gta.com.au

Melbourne
Sydney
Brisbane
Canberra
Adelaide
Gold Coast
Townsville
Perth

03 9851 9600
02 8448 1800
07 3113 5000
02 6243 9400
08 8334 3600
07 5510 4814
07 4722 2765
08 6169 1000

CLIENT TOWN OF COTTESLOE

GRANT STREET PROTECTED BIKE LANE
CIVIL WORKS - CONCEPT DESIGN
GRANT STREET, COTTESLOE
CONCEPT PLAN - OPTION 1
SHEET 3 OF 6

MAP REF.
338/A1

DRAWING NO.
W121944-SK03


SHEET
4 OF 14

ISSUE
P2

WARNING
BEWARE OF UNDERGROUND SERVICES
THE LOCATIONS OF UNDERGROUND SERVICES ARE
APPROXIMATE ONLY AND THEIR EXACT POSITION
SHOULD BE PROVEN ON SITE. NO GUARANTEE IS
GIVEN THAT ALL EXISTING SERVICES ARE SHOWN

CONCEPT PLAN
FOR DISCUSSION PURPOSES ONLY
This draft plan has been prepared to show
a concept for discussion purposes only and
has no formal or official status.

T:\W200-1209\W120944 GRANT STREET PROTECTED BIKE LANE\CAD\W120944-SK01_SK06-P2.DWG PLOTTED BY BEN KOBASANI ON 09/10/2017 AT 16:00

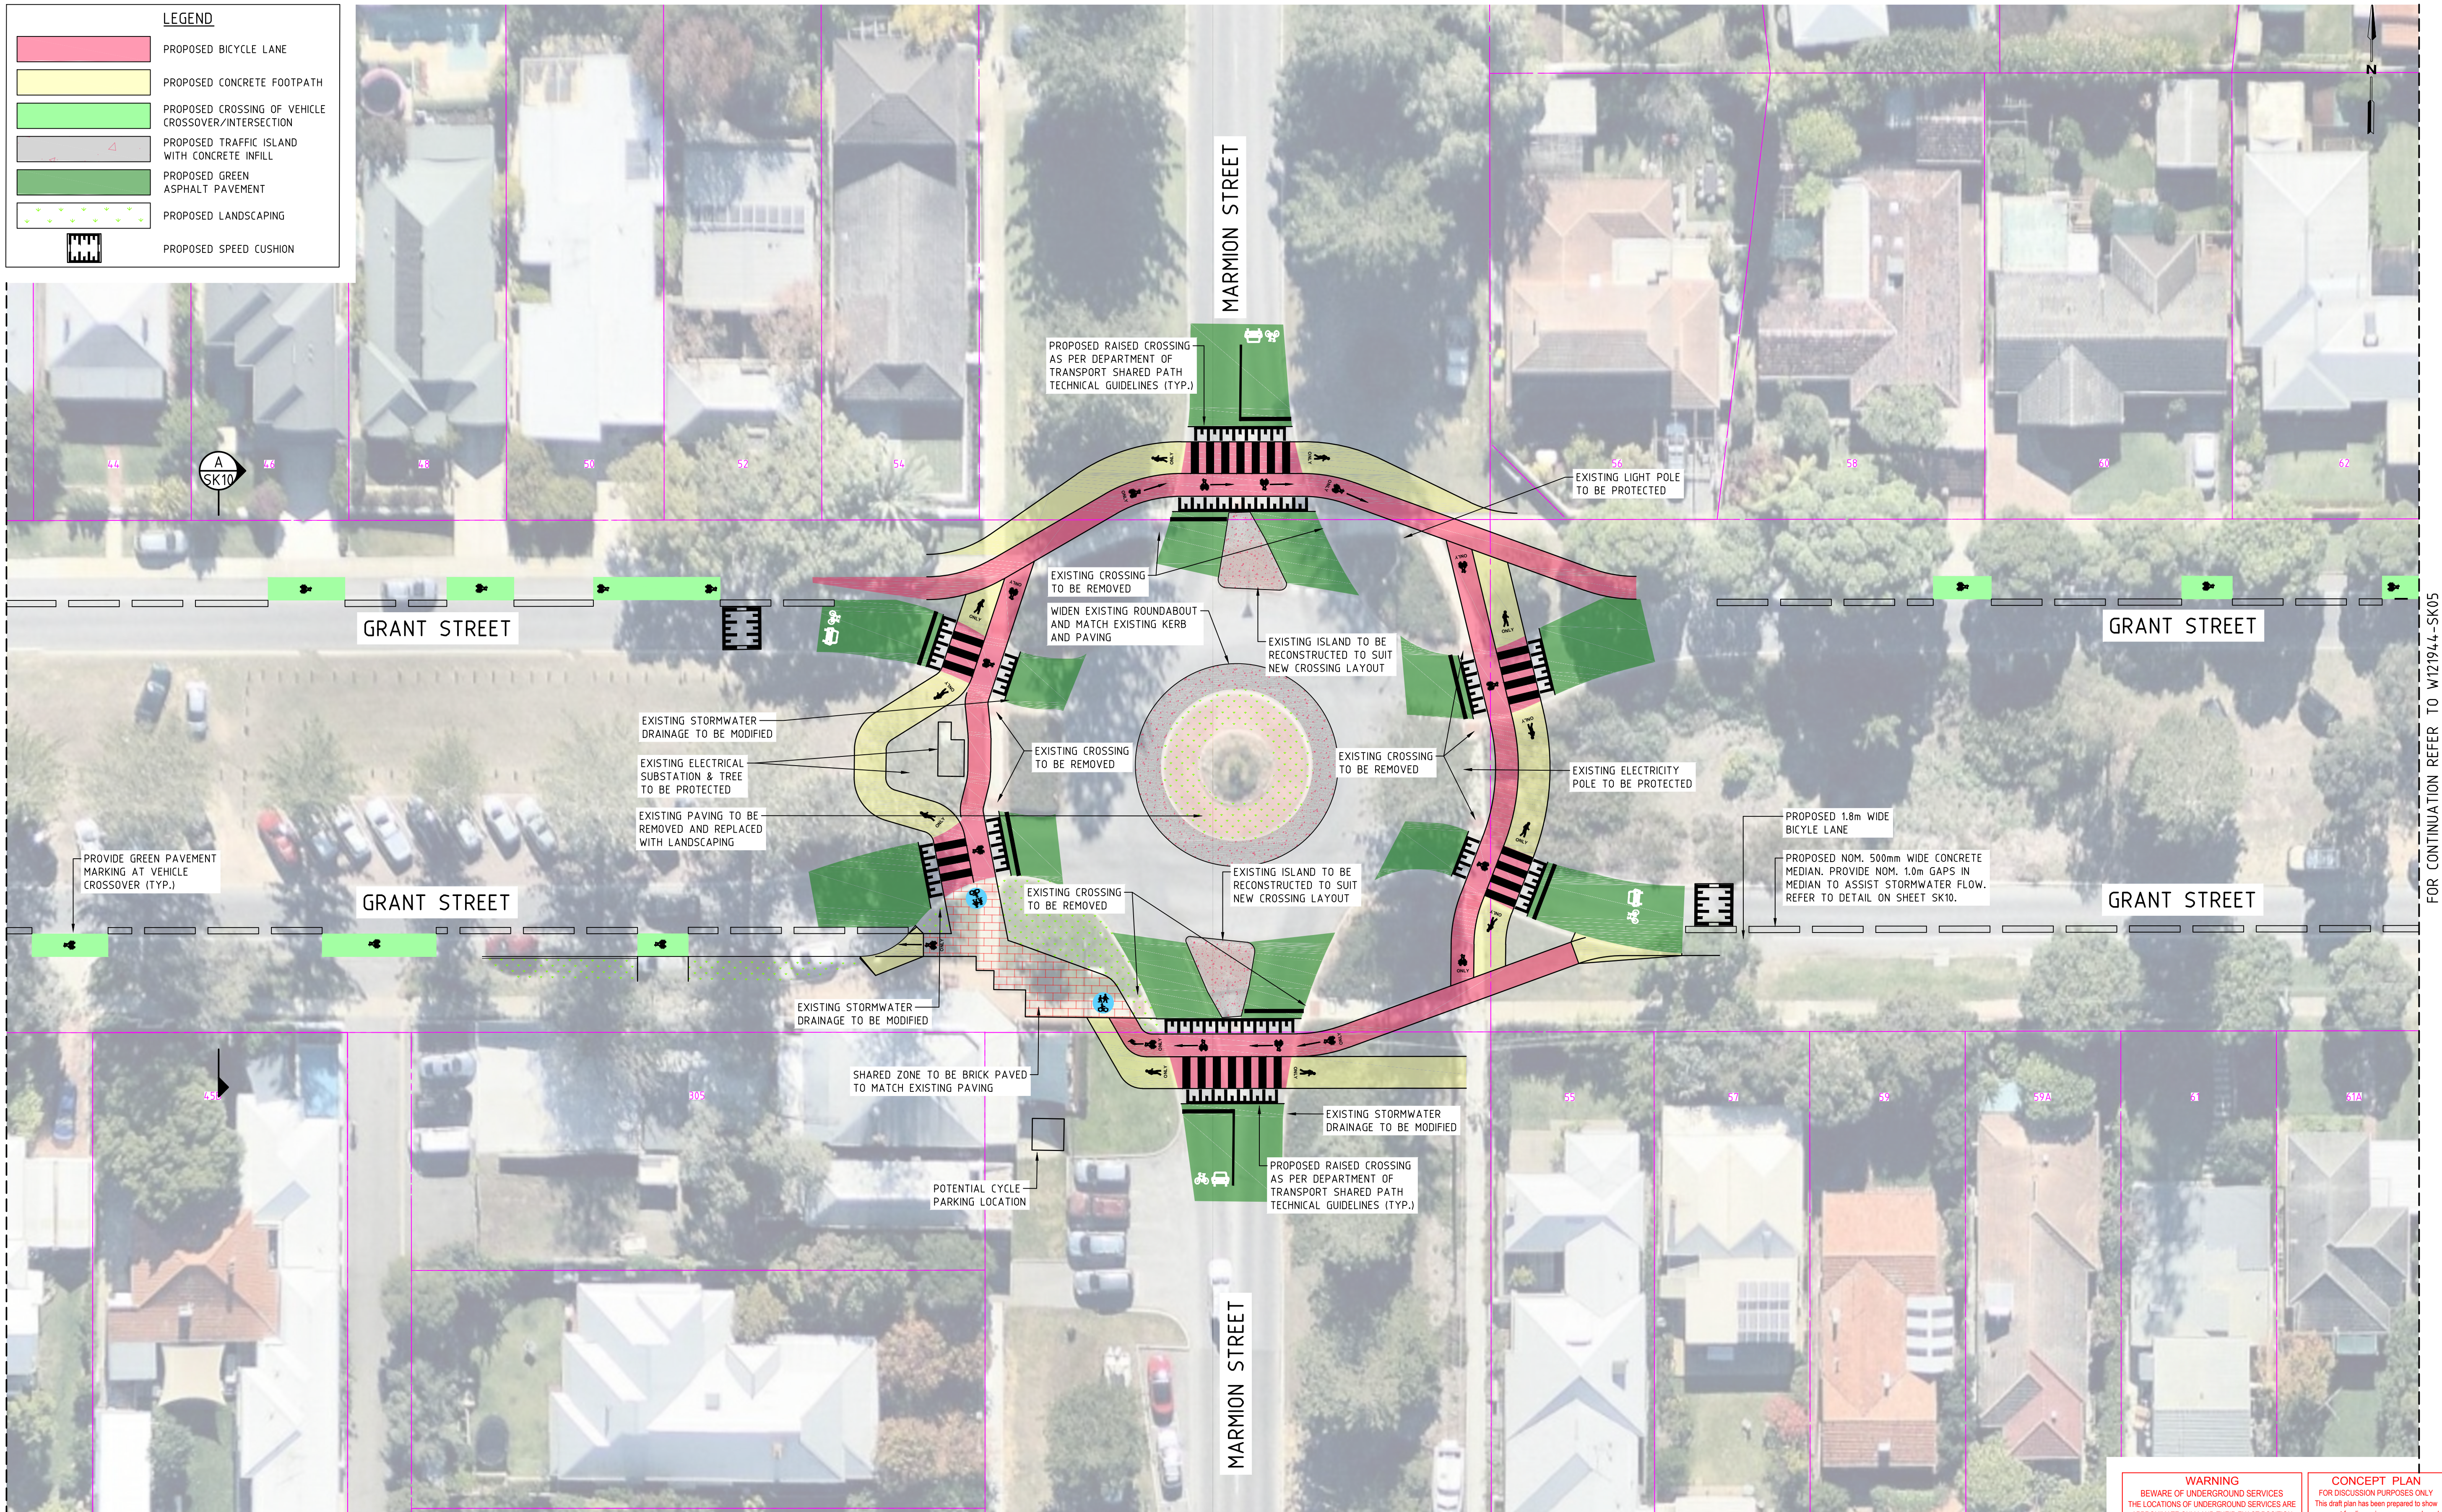

AMENDMENTS						
ISSUE	DATE	DESCRIPTION	BY	CHK.	APP.	
P2	09.10.2017	PRELIMINARY ISSUE	B.K.	T.J.	T.J.	
P1	01.08.2017	PRELIMINARY ISSUE	J.B.G.	T.J.	T.J.	

GENERAL NOTES						

DESIGNED J. BARCELO	DESIGN CHECK T. JUDD
DRAWN J. BARCELO	DRAFTING CHECK
APPROVED BY	DATE APPROVED FOR INITIAL ISSUE
SCALE A1 0 2.5 5 10 1250	CAD FILE NO. W121944-SK01_SK06-P2.dwg


GTAconsultants
www.gta.com.au

Melbourne 03 9851 9600
Sydney 02 8448 1800
Brisbane 07 3113 5000
Canberra 02 6243 9400
Adelaide 08 8334 3600
Gold Coast 07 5510 4814
Townsville 07 4722 2765
Perth 08 6169 1000

CLIENT TOWN OF COTTESLOE			
GRANT STREET PROTECTED BIKE LANE CIVIL WORKS - CONCEPT DESIGN GRANT STREET, COTTESLOE CONCEPT PLAN - OPTION 1 SHEET 4 OF 6			
MAP REF. 338/A1	DRAWING NO. W121944-SK04	SHEET 5 OF 14	ISSUE P2

WARNING
BEWARE OF UNDERGROUND SERVICES
THE LOCATIONS OF UNDERGROUND SERVICES ARE
APPROXIMATE ONLY AND THEIR EXACT POSITION
SHOULD BE PROVEN ON SITE. NO GUARANTEE IS
GIVEN THAT ALL EXISTING SERVICES ARE SHOWN

CONCEPT PLAN
FOR DISCUSSION PURPOSES ONLY
This draft plan has been prepared to show
a concept for discussion purposes only and
has no formal or official status.

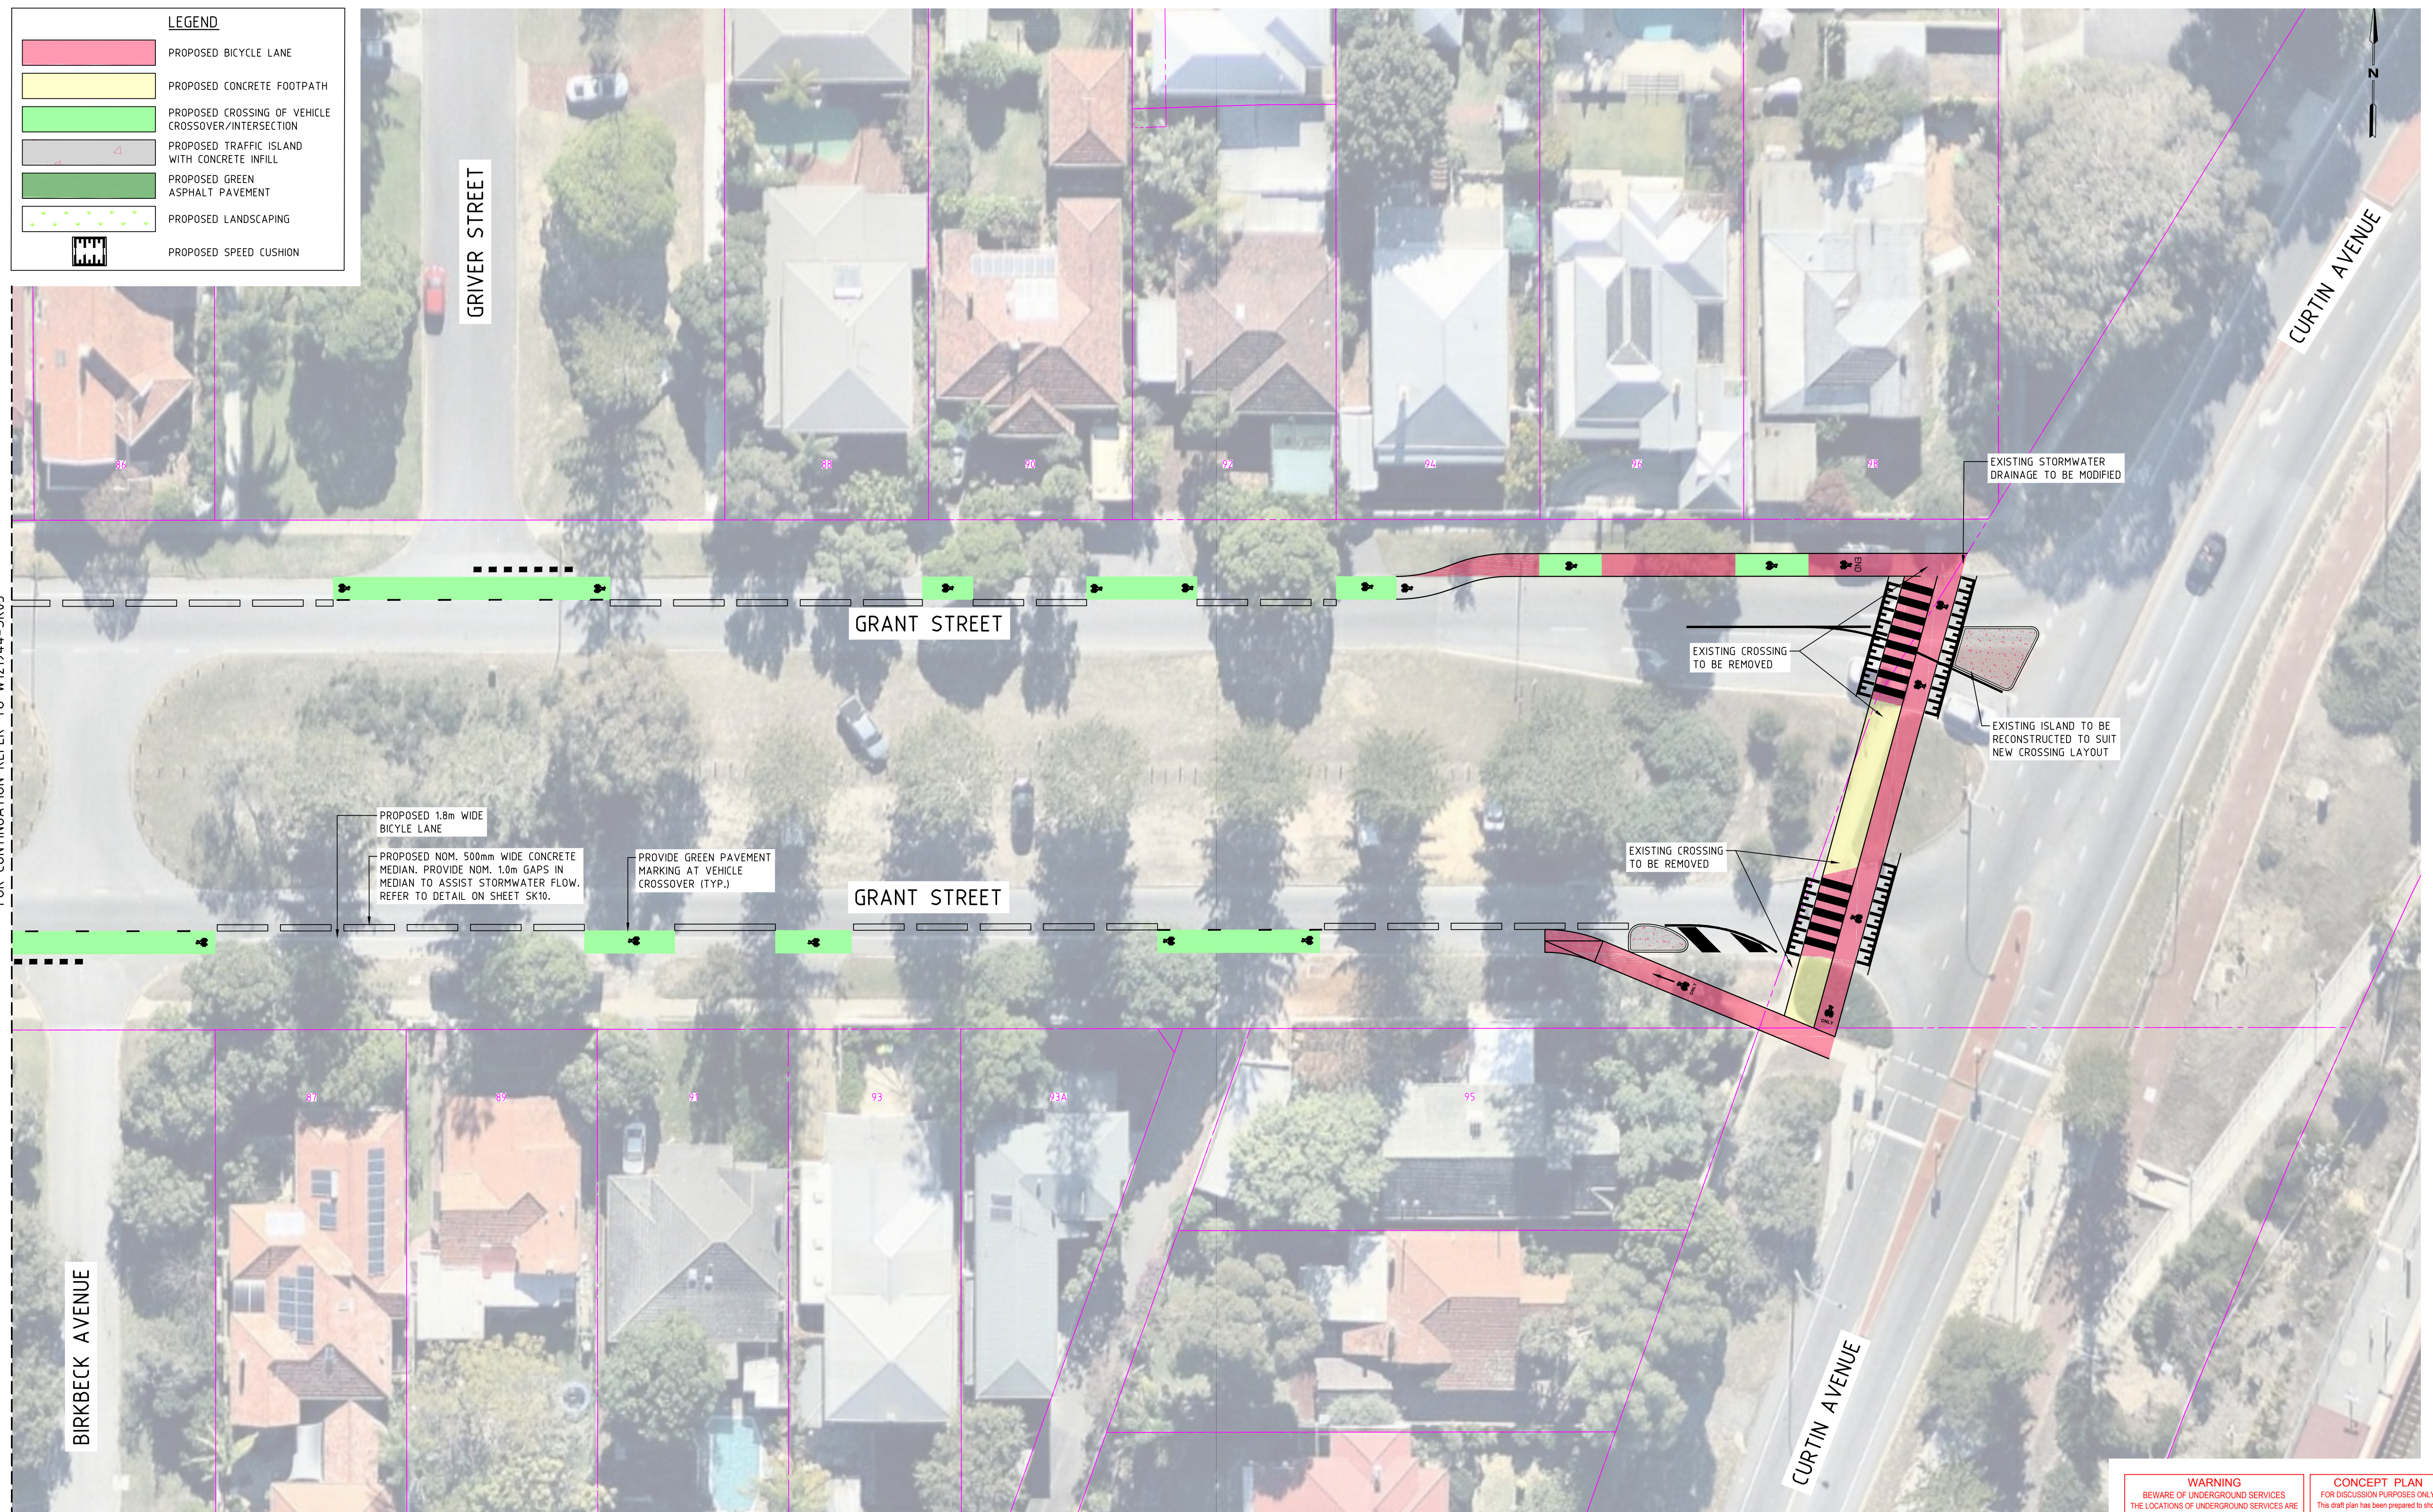

AMENDMENTS						
P 2	09.10.2017	PRELIMINARY ISSUE			B.K.	T.J.
P 1	01.08.2017	PRELIMINARY ISSUE			J.B.G	T.J.
ISSUE	DATE	DESCRIPTION			BY	CHK.
						APP.

GENERAL NOTES

DESIGNED J. BARCELO	DESIGN CHECK T. JUDD
DRAWN J. BARCELO	DRAFTING CHECK
APPROVED BY	DATE APPROVED FOR INITIAL ISSUE
SCALE A1 	CAD FILE NO. W121944-SK01_SK06-P2.dwg






CLIENT TOWN OF COTTESLOE

GRANT STREET PROTECTED BIKE LANE
CIVIL WORKS - CONCEPT DESIGN
GRANT STREET, COTTESLOE
CONCEPT PLAN - OPTION 1
SHEET 6 OF 6

MAP REF.	DRAWING NO.	SHEET	ISSUE
338/A1	W121944-SK06	7 OF 14	P2

WARNING BEWARE OF UNDERGROUND SERVICES THE LOCATIONS OF UNDERGROUND SERVICES ARE APPROXIMATE ONLY AND THEIR EXACT POSITION SHOULD BE PROVEN ON SITE, NO GUARANTEE IS GIVEN THAT ALL EXISTING SERVICES ARE SHOWN	CONCEPT PLAN FOR DISCUSSION PURPOSES ONLY This draft plan has been prepared to show a concept for discussion purposes only and has no formal or official status.
--	---

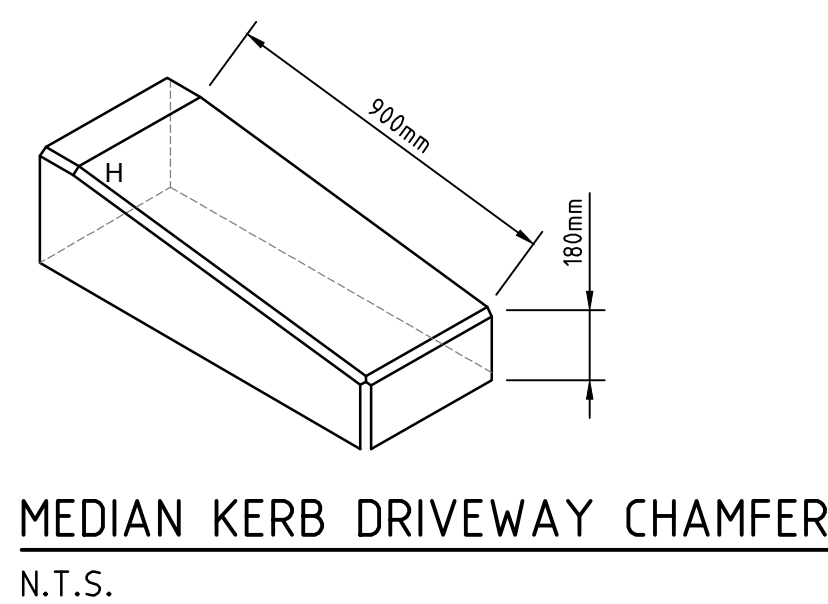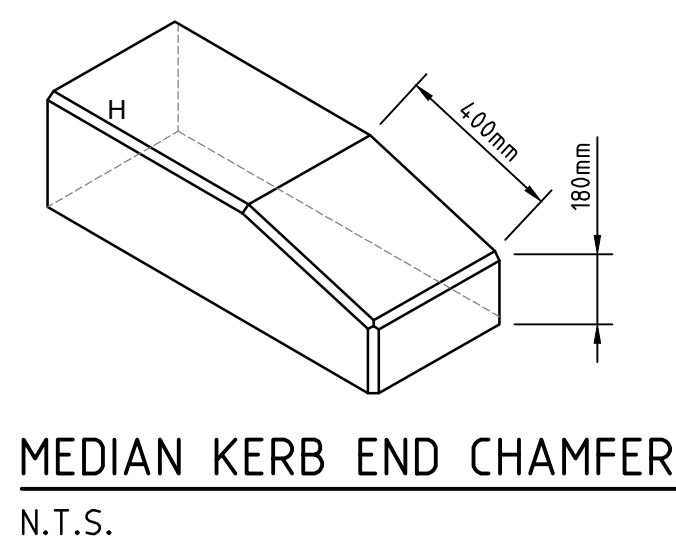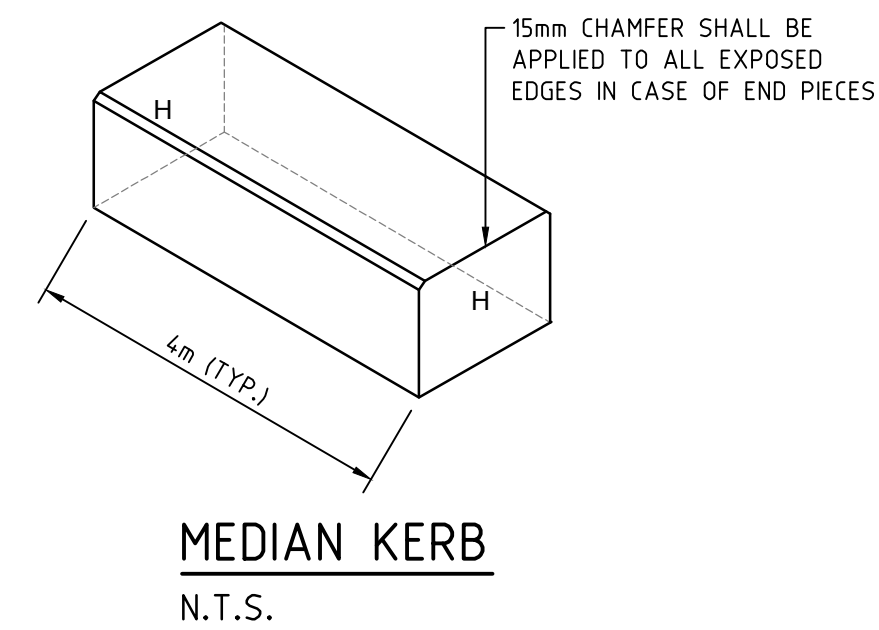

AMENDMENTS							GENERAL NOTES							DESIGNED		DESIGN CHECK		GTA consultants www.gta.com.au Melbourne Sydney Brisbane Canberra Adelaide Gold Coast Townsville Perth 03 9851 9400 02 8448 1800 07 3113 5000 02 6243 9400 08 8534 3600 07 5510 4814 07 4722 2765 08 6169 1000 CLIENT TOWN OF COTTESLOE GRANT STREET PROTECTED BIKE LANE CIVIL WORKS - CONCEPT DESIGN GRANT STREET, COTTESLOE CIVIL DETAILS AND TYPICAL CROSS SECTIONS MAP REF. 338/A1 DRAWING NO. W121944-SK10 SHEET 8 OF 14 ISSUE P2			
														J. BARCELO		T. JUDD					
														J. BARCELO		DRAFTING CHECK					
																DATE APPROVED FOR INITIAL ISSUE					
																CAD FILE NO.					
														A1 - N/A		W121944-SK10-P2.dwg					
P2	01.08.2017	PRELIMINARY ISSUE		B.K.	T.J.	T.J.															
P1	01.08.2017	PRELIMINARY ISSUE		J.B.G	T.J.	T.J.															
ISSUE	DATE	DESCRIPTION		BY	CHK.	APP.															

T:\W12100-12199\W12194_4 GRANT STREET PROTECTED BIKE LANE\CAD\W12194_4-SK10-P2.DWG PLOTTED BY BEN KORASANI ON 09/10/2017 AT 15:51